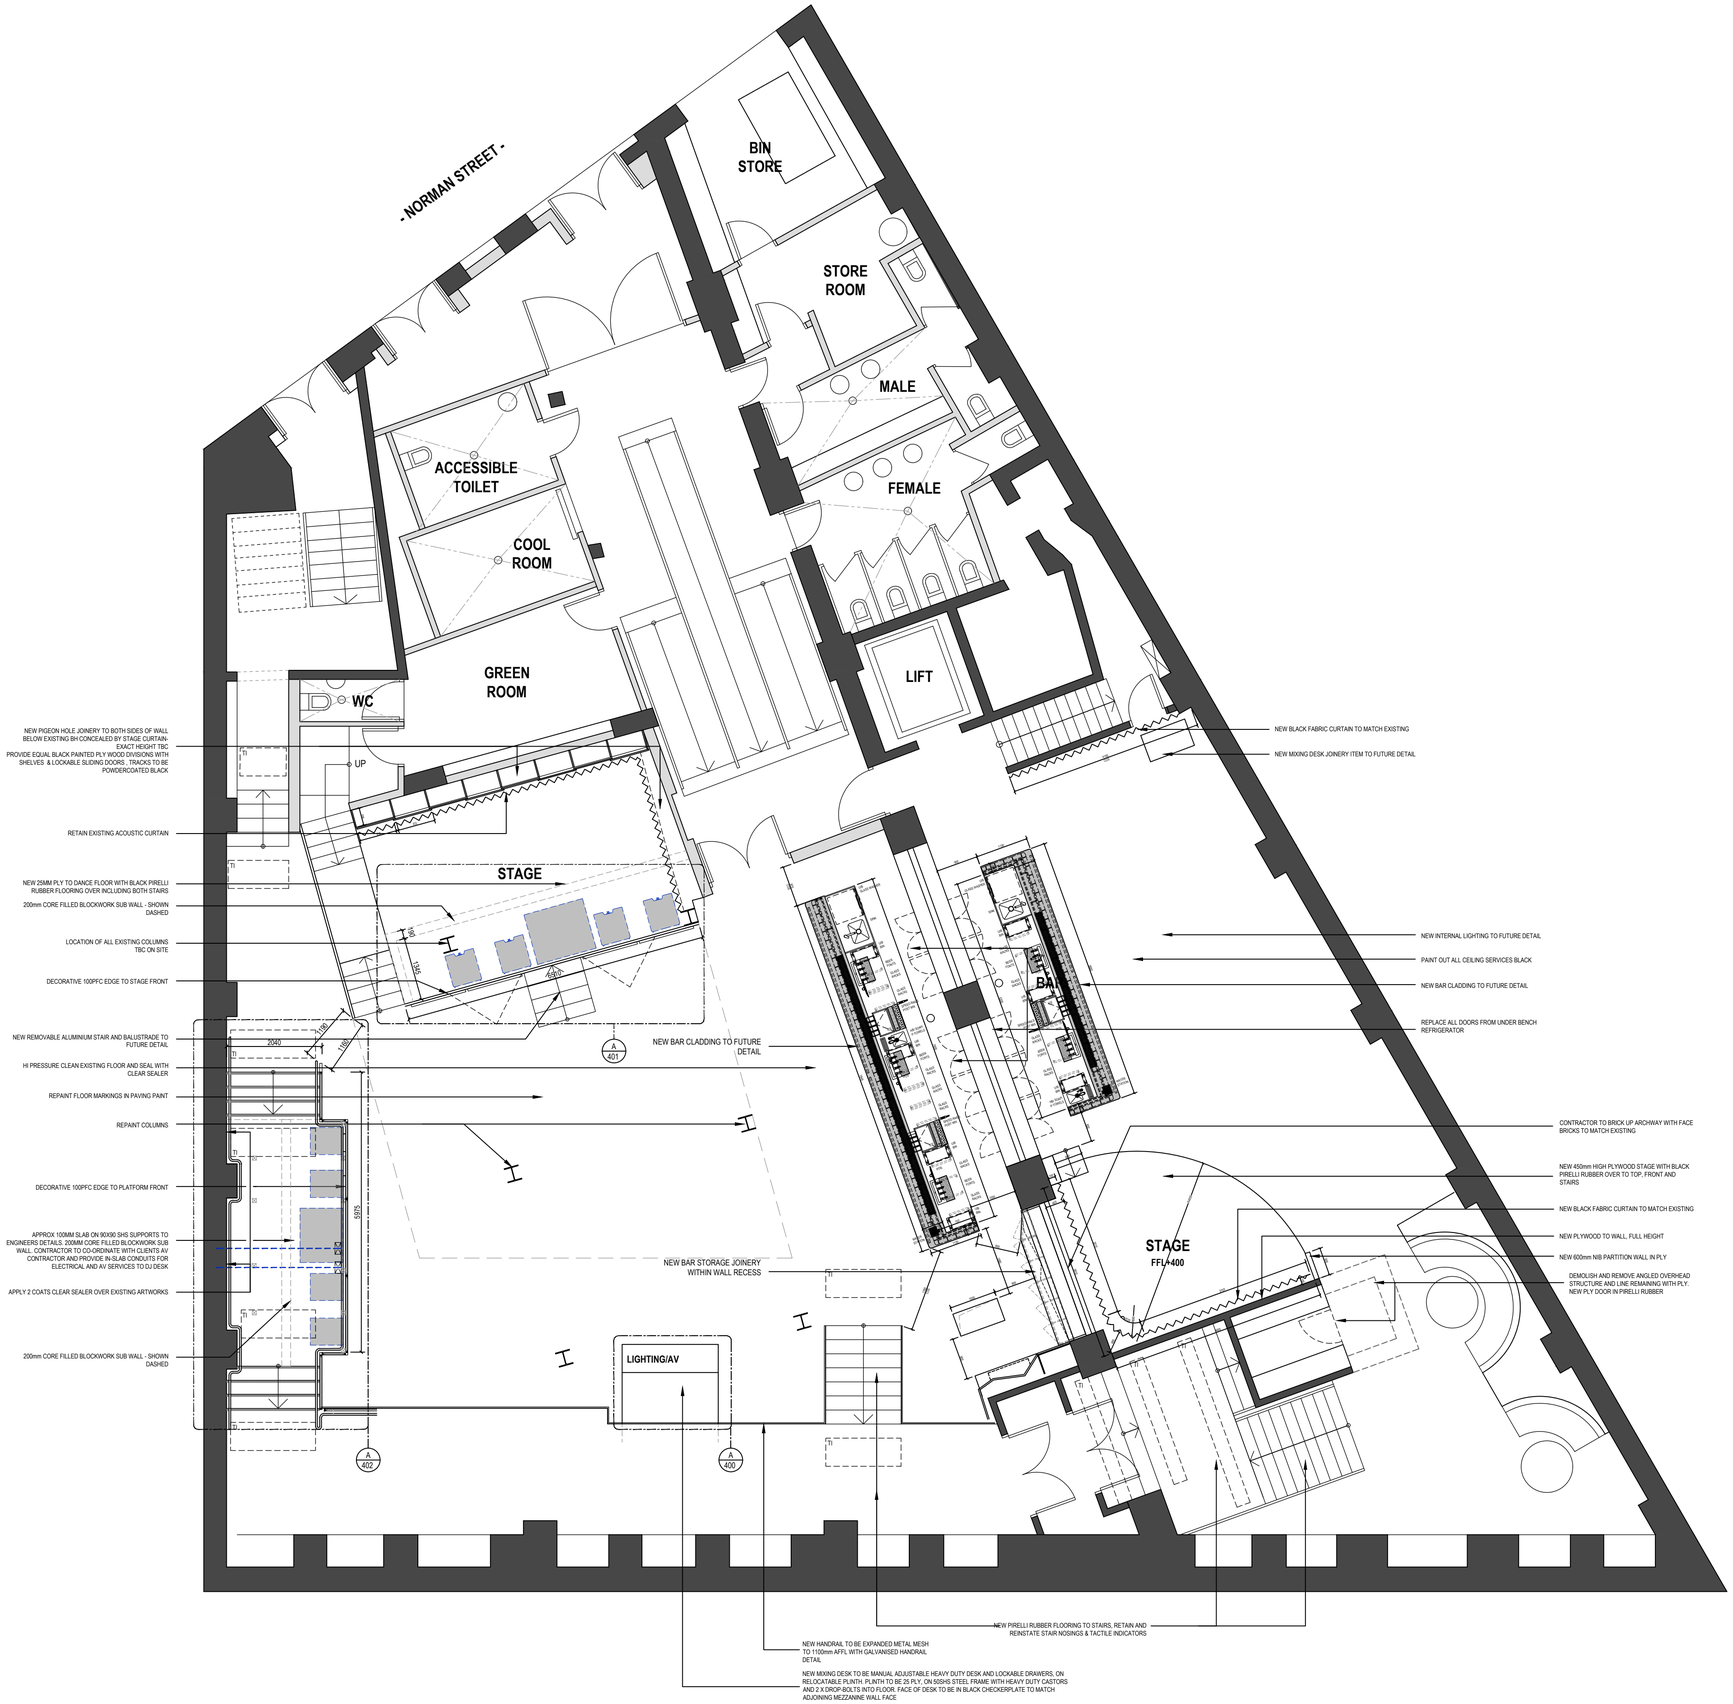

A BASEMENT LEVEL PLAN
SCALE 1:75